FilmL.A., Inc.
6255 W Sunset Blvd, 12th Floor
Hollywood, CA 90028
t: (213)977-8600 - f: (213)977-8601
www.filmla.com

Summary Information

Permit No: F00153819-A **Type of Permit:** FILMING **Release Date:** 07/16/2019

Production Company UNIVERSAL TELEVISION LLC

Insured Company Name UNIVERSAL TELEVISION LLC

Contact Phone No. 1 814-873-2905
Contact Phone No. 2
Fax
Address 100 UNIVERSAL CITY PLAZA,
1320/3M
UNIVERSAL CITY, California 91608

Production Title THE GOOD PLACE

Type of Production TV Sitcom

Producer Morgan Sackett

Director NA NA

1st AD Steve Day

Production Manager David Hyman

FilmL.A. Coordinator Melissa Levine

Location Manager Caleb Duffy
Primary Phone Mobile - 323-388-9038
Secondary Phone

Location Assistant Clay Valenti
Primary Phone Mobile - 310-463-0102
Secondary Phone

Fees

Posting 900	$414.00
Notification Charge	$346.00
LA CITY LANE AND STREET CLOSURE FEE	$312.00
FILMLA NON-REFUNDABLE FILM PERMIT RIDER FEE	$111.00
LA CITY DWP - CREW PARKING ANY FACILITY EXCLUDING JFB	$900.00
LA CITY FIRE SAFETY OFFICER	$3,888.00
LA CITY DWP MONITOR	$100.00

Total Permit Fee $6,071.00

Number of Locations 2

NOT A PERMIT

FilmL.A., Inc.
6255 W Sunset Blvd, 12th Floor
Hollywood, CA 90028
t: (213)977-8600 - f: (213)977-8601
www.filmla.com

Summary Information — Location

Permit Number	F00153819-A	**Location Manager**	Caleb Duffy
Production Company	UNIVERSAL TELEVISION LLC	Primary Phone	Mobile - 323-388-9038
Insured Company	UNIVERSAL TELEVISION LLC	Secondary Phone	
Production Title	THE GOOD PLACE		

Location Address	11110 Victory Blvd, North Hollywood, CA, 91606
Location Type	Club
Location Description	MAYFLOWER CLUB
Prep Dates	7/15/2019 - 7/16/2019 07:00 - 19:00 2 days
Film Dates	7/17/2019 - 7/18/2019 06:00 - 23:00 2 days
Strike Dates	7/19/2019 - 7/19/2019 07:00 - 19:00
Open or Closed to the Public	Closed
Generic Conditions	*Certain service and personnel fees required by jurisdictional agencies are not collected by FilmL.A. Any such fees must be paid directly to the appropriate agency, and a separate invoice will be provided to the permittee. *LAFD UFSO: Company must contact FilmL.A. for extension of the Uniformed Fire Safety Officers' hours. During normal business hours, UFSO must also inform the LAFD Film desk of the extension. Community Survey Obtained Must Maintain 5' Clearance on Sidewalks/Walkways Must maintain local/emergency access No cast or crew parking on area streets No interference with merchant activity. No interference with vehicular or pedestrian traffic No stopping or setting up in front of merchants or residents without prior approval Number of uniformed officers listed on the permit is a minimum requirement. Permittee remains responsible for deploying a sufficient number of uniformed officers to provide traffic and crowd control to ensure the safety of the film crew and the public. Traffic Officers Required Uniformed officers shall have a copy of the film permit in their possession and are required to confirm that all traffic control signage devices are in place.
Please see attached document	Victory Blvd btwn Vicland Pl & Fair Ave SS curb - The Good Place (Rev 1).pdf

Equipment on Location	**Type**	**Quantity**	**Personnel on Location**	**Type**	**Quantity**
	5 or 10 ton trucks	5		Cast	10

NO PERMIT

FilmL.A., Inc.
6255 W Sunset Blvd, 12th Floor
Hollywood, CA 90028
t: (213)977-8600 - f: (213)977-8601
www.filmla.com

Summary Information — Location

Permit Number F00153819-A
Production Company UNIVERSAL TELEVISION LLC
Insured Company UNIVERSAL TELEVISION LLC
Production Title THE GOOD PLACE

Location Manager Caleb Duffy
Primary Phone Mobile - 323-388-9038
Secondary Phone

5 Ton Truck	3	Crew	75
Cube Trucks	2	Extras	100
Generator	2	LA City UFSO assigned	45428
Honey Wagons	1	Off-Duty/Retired LAPD Officer(s)	1
Portable restrooms	2		
Semi Trucks	2		
Stakebed Trucks	5		
Trailers	6		
Vans	5		

Filming Activities Atmospheric Smoke Effects; Equipment across street; Equipment on sidewalk & street; Equipment on sidewalk, in curb lane & across street; Handheld equipment; Interior Dialogue;

Jurisdiction **Political:** Los Angeles City - Council District 02 **Police:** Los Angeles Police Department **Fire:** Los Angeles City

Thomas Guide **Page:** 532 **Grid:** J6

Approvals

LOS ANGELES CITY FIRE DEPARTMENT - FILM UNIT	Kanisha Leonard
LOS ANGELES CITY POLICE DEPARTMENT	Vincent Aguirre
FILML.A. CLOSURES	Jennifer Morelos
LOS ANGELES CITY DEPARTMENT OF PUBLIC WORKS	Vanessa Martin
LOS ANGELES CITY DEPARTMENT OF WATER & POWER	Tracey Yasunaga

Coordinator Note - If Crew Park, production is to keep a 20%u2019 clearance from the transmission towers.
- No aerial or boom equipment is permitted at the location.
- Nothing longer than 50 feet nor taller than 13 feet is permitted at the location.
- If downguys are present, production must mark each one (e.g. cone off, rope, etc) so that no harm may come to them.
- Production is to leave the property in a condition that is the same or better than when they arrived.
- Production should curtail noise levels if/when possible, in consideration of the neighbors.

Coordinator Note UFSO REQUIRED
7/17 & 7/18, 0600-2300

NOT A PERMIT

FilmL.A., Inc.
6255 W Sunset Blvd, 12th Floor
Hollywood, CA 90028
t: (213)977-8600 - f: (213)977-8601
www.filmla.com

Summary Information — Location

Permit Number	F00153819-A	**Location Manager**	Caleb Duffy
Production Company	UNIVERSAL TELEVISION LLC	Primary Phone	Mobile - 323-388-9038
Insured Company	UNIVERSAL TELEVISION LLC	Secondary Phone	
Production Title	THE GOOD PLACE		

Coordinator Note RIDER A RELEASES LOCATION

Parking

Base Camp 10600 Victory Blvd, Los Angeles, CA, 91606
Location Type :
Other Location

Crew Parking Valley Plaza Park , North Hollywood , CA, 91605
Location Type :
Other Location

Parking Notes
This is the DWP lot

Posting "No Parking" signs SS OF VICTORY BL BETWEEN FAIR AVE AND VICLAND PL - 7/16 - 7/18/19 - ANYTIME

Approximate Footage 601 - 900 **Log Number** 247291

Date(s) 7/16/2019 to 7/18/2019 **Time(s)** 00:00 to 00:00

Lane / Full Closure SOUTHSIDE CURB LANE VICTORY, FAIR AVE- VICLAND PL. FOR RUSH HOUR TO MAINTAIN TRUCK PARKING. - 7/17 - 7/18 - CONTINUOUS.
START CLOSURE AT 6AM ON THE 17TH

Approximate Footage 901 - 1200

Date(s) 7/17/2019 to 7/18/2019 **Time(s)** 06:00 to 23:59

NO PERMIT

FilmL.A., Inc.
6255 W Sunset Blvd, 12th Floor
Hollywood, CA 90028
t: (213)977-8600 - f: (213)977-8601
www.filmla.com

Summary Information — Location

Permit Number	F00153819-A	**Location Manager**	Caleb Duffy
Production Company	UNIVERSAL TELEVISION LLC	Primary Phone	Mobile - 323-388-9038
Insured Company	UNIVERSAL TELEVISION LLC	Secondary Phone	
Production Title	THE GOOD PLACE		

This location has been CANCELED

Location Address 10600 Valleyheart Dr, Los Angeles, CA, 91604

Location Name SOUTH WEDDINGTON PARK

Location Type Park

Prep Dates 7/15/2019 - 7/15/2019 13:00 - 18:00 1 day

Film Dates 7/16/2019 - 7/16/2019 07:00 - 19:00 1 day

Open or Closed to the Public Open

Generic Conditions
Community Survey Required
Must comply with attached Rec & Park Conditions. Note: No smoking in City Parks unless guided by the Rec & Park Film Office Monitor or assigned Uniformed Fire Safety Officer in designated areas
Must Maintain 5' Clearance on Sidewalks/Walkways
Must maintain local/emergency access
No cast or crew parking on area streets
No interference with vehicular or pedestrian traffic
No stopping or setting up in front of merchants or residents without prior approval

Equipment on Location

Type	Quantity
5 or 10 ton trucks	5
Cube Trucks	1
Generator	1
Portable restrooms	1
Stakebed Trucks	5
Vans	5

Personnel on Location

Type	Quantity
Cast	10
Crew	60
Rec & Park Monitor required	1

Filming Activities Camera on sticks; Equipment on sidewalk, in curb lane & across street; Exterior Dialogue; Handheld equipment;

Jurisdiction **Political:** Los Angeles City - Council District 04 **Police:** Los Angeles Police Department **Fire:** Los Angeles City

NOT A PERMIT

FilmL.A., Inc.
6255 W Sunset Blvd, 12th Floor
Hollywood, CA 90028
t: (213)977-8600 - f: (213)977-8601
www.filmla.com

Summary Information — Location

Permit Number	F00153819-A	**Location Manager**	Caleb Duffy
Production Company	UNIVERSAL TELEVISION LLC	Primary Phone	Mobile - 323-388-9038
Insured Company	UNIVERSAL TELEVISION LLC	Secondary Phone	
Production Title	THE GOOD PLACE		

Thomas Guide **Page:** 563 **Grid:** B6

Approvals LOS ANGELES CITY POLICE DEPARTMENT — Vincent Aguirre

Coordinator Note
Rec & Park Monitor required
7/15, 1300-1800
7/16, 0700-1900

Parking

Base Camp Location Type : Other Location	100 Universal City Plaza, Unincorporated Los Angeles County, CA, 91608	**Crew Parking** Location Type : Other Location	100 Universal City Plaza, Unincorporated Los Angeles County, CA, 91608

Posting "No Parking" signs SS VALLEYHEART DR - BETWEEN RIVERTON AND CARTWRIGHT - 7/15 - 1PM TO 7PM, 7/16 - 7AM - 7PM
POSTING CANCELLED. FEES DUE

Approximate Footage 601 - 900 **Log Number** 247412

Date(s) 7/15/2019 to 7/16/2019 **Time(s)** 07:00 to 19:00

NOT A PERMIT

Permit #E0015381-A

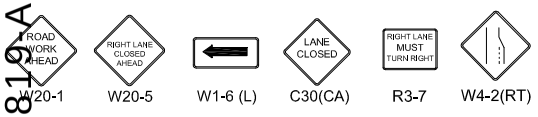

W20-1 W20-5 W1-6 (L) C30(CA) R3-7 W4-2(RT)

Ⓢ TRAFFIC SIGNAL

TRAFFIC CONE

TYPE I W/ SIGN

HIGH LEVEL WARNING DEVICE

ALL TRAFFIC CONTROL WILL BE INSTALLED TO MEET OR EXCEED THE LATEST CA-MUTCD MINIMUM REQUIREMENTS

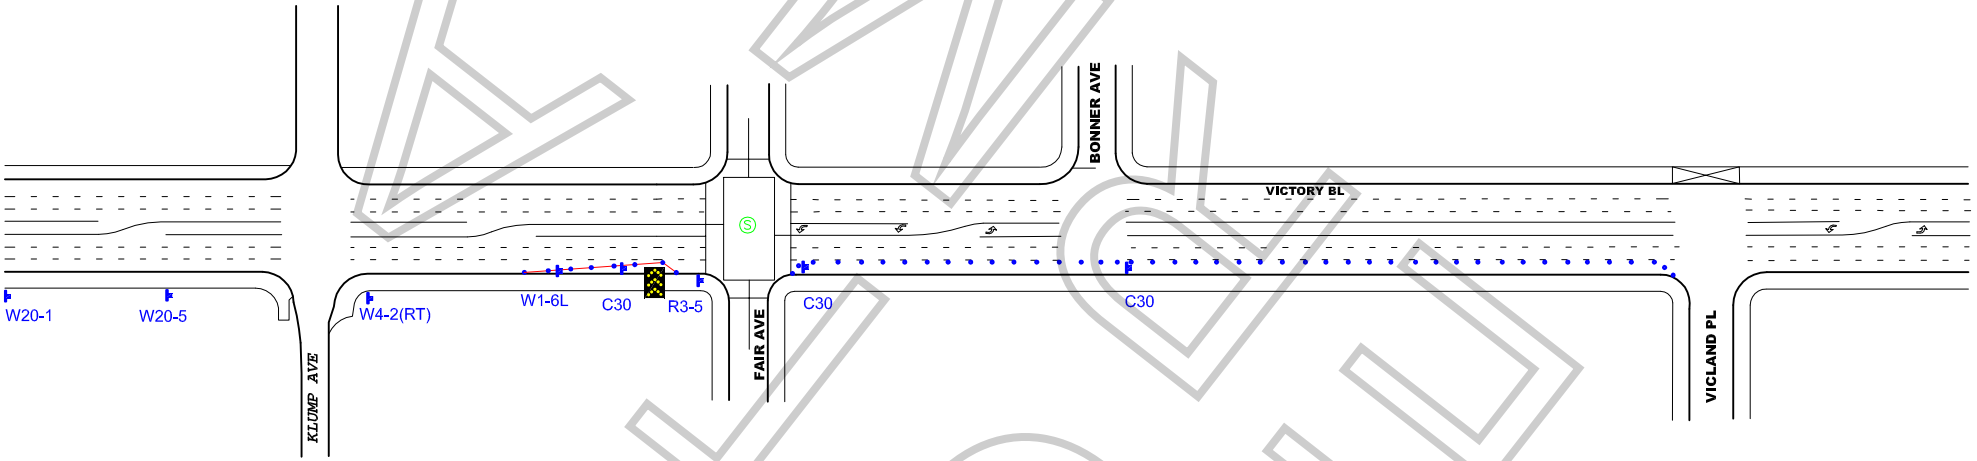

WORK ZONE TRAFFIC CONTROL PLAN
GENERAL NOTES

1. DATE/TIME: 7-17-19 FROM 06:00 HOURS TO 7-18-19 23:59 HOURS.

2. ALL SIGNING, STRIPING, AND TRAFFIC CONTROL DEVICES SHALL CONFORM TO THE (CURRENT) STATE OF CALIFORNIA DEPARTMENT OF TRANSPORTATION (CALTRANS) STANDARD PLANS AND STANDARD SPECIFICATIONS, CALIFORNIA MUTCD, AND ANY ADDENDUMS THERETO, AND AS SHOWN ON THESE PLANS, SYMBOLS AND ABBREVIATIONS USED ARE SHOWN ON CALTRANS STANDARD PLANS.
3. THERE WILL BE NO INTERFERENCE WITH TRAFFIC SIGNALS OR CROSSWALKS.
4. CONES WILL BE 28" MINIMUM HEIGHT AND HAVE REFLECTORIZED SLEEVES FOR NIGHT WORK.
5. POLICE WILL DIRECT TRAFFIC IF NECESSARY.

TCP FOR: THE GOOD PLACE

LOCATION: SOUTH SIDE CURB - VICTORY BLVD
VICLAND PL TO FAIR AVE
NORTH HOLLYWOOD, CALIFORNIA

CONTACT: CALEB DUFFY
PH# 323-388-9038

JCL TRAFFIC SERVICES
(213) 622-9775
C31-CA Lic # 805357

DATE	REVISIONS
7-10-19	DATE CHANGE

DRAFTER: MARIO MENJIVAR
SCALE: N.T.S.
FILM LA: ML

KINGTONA